DUBAI SPORTS CITY - PROJECT 14
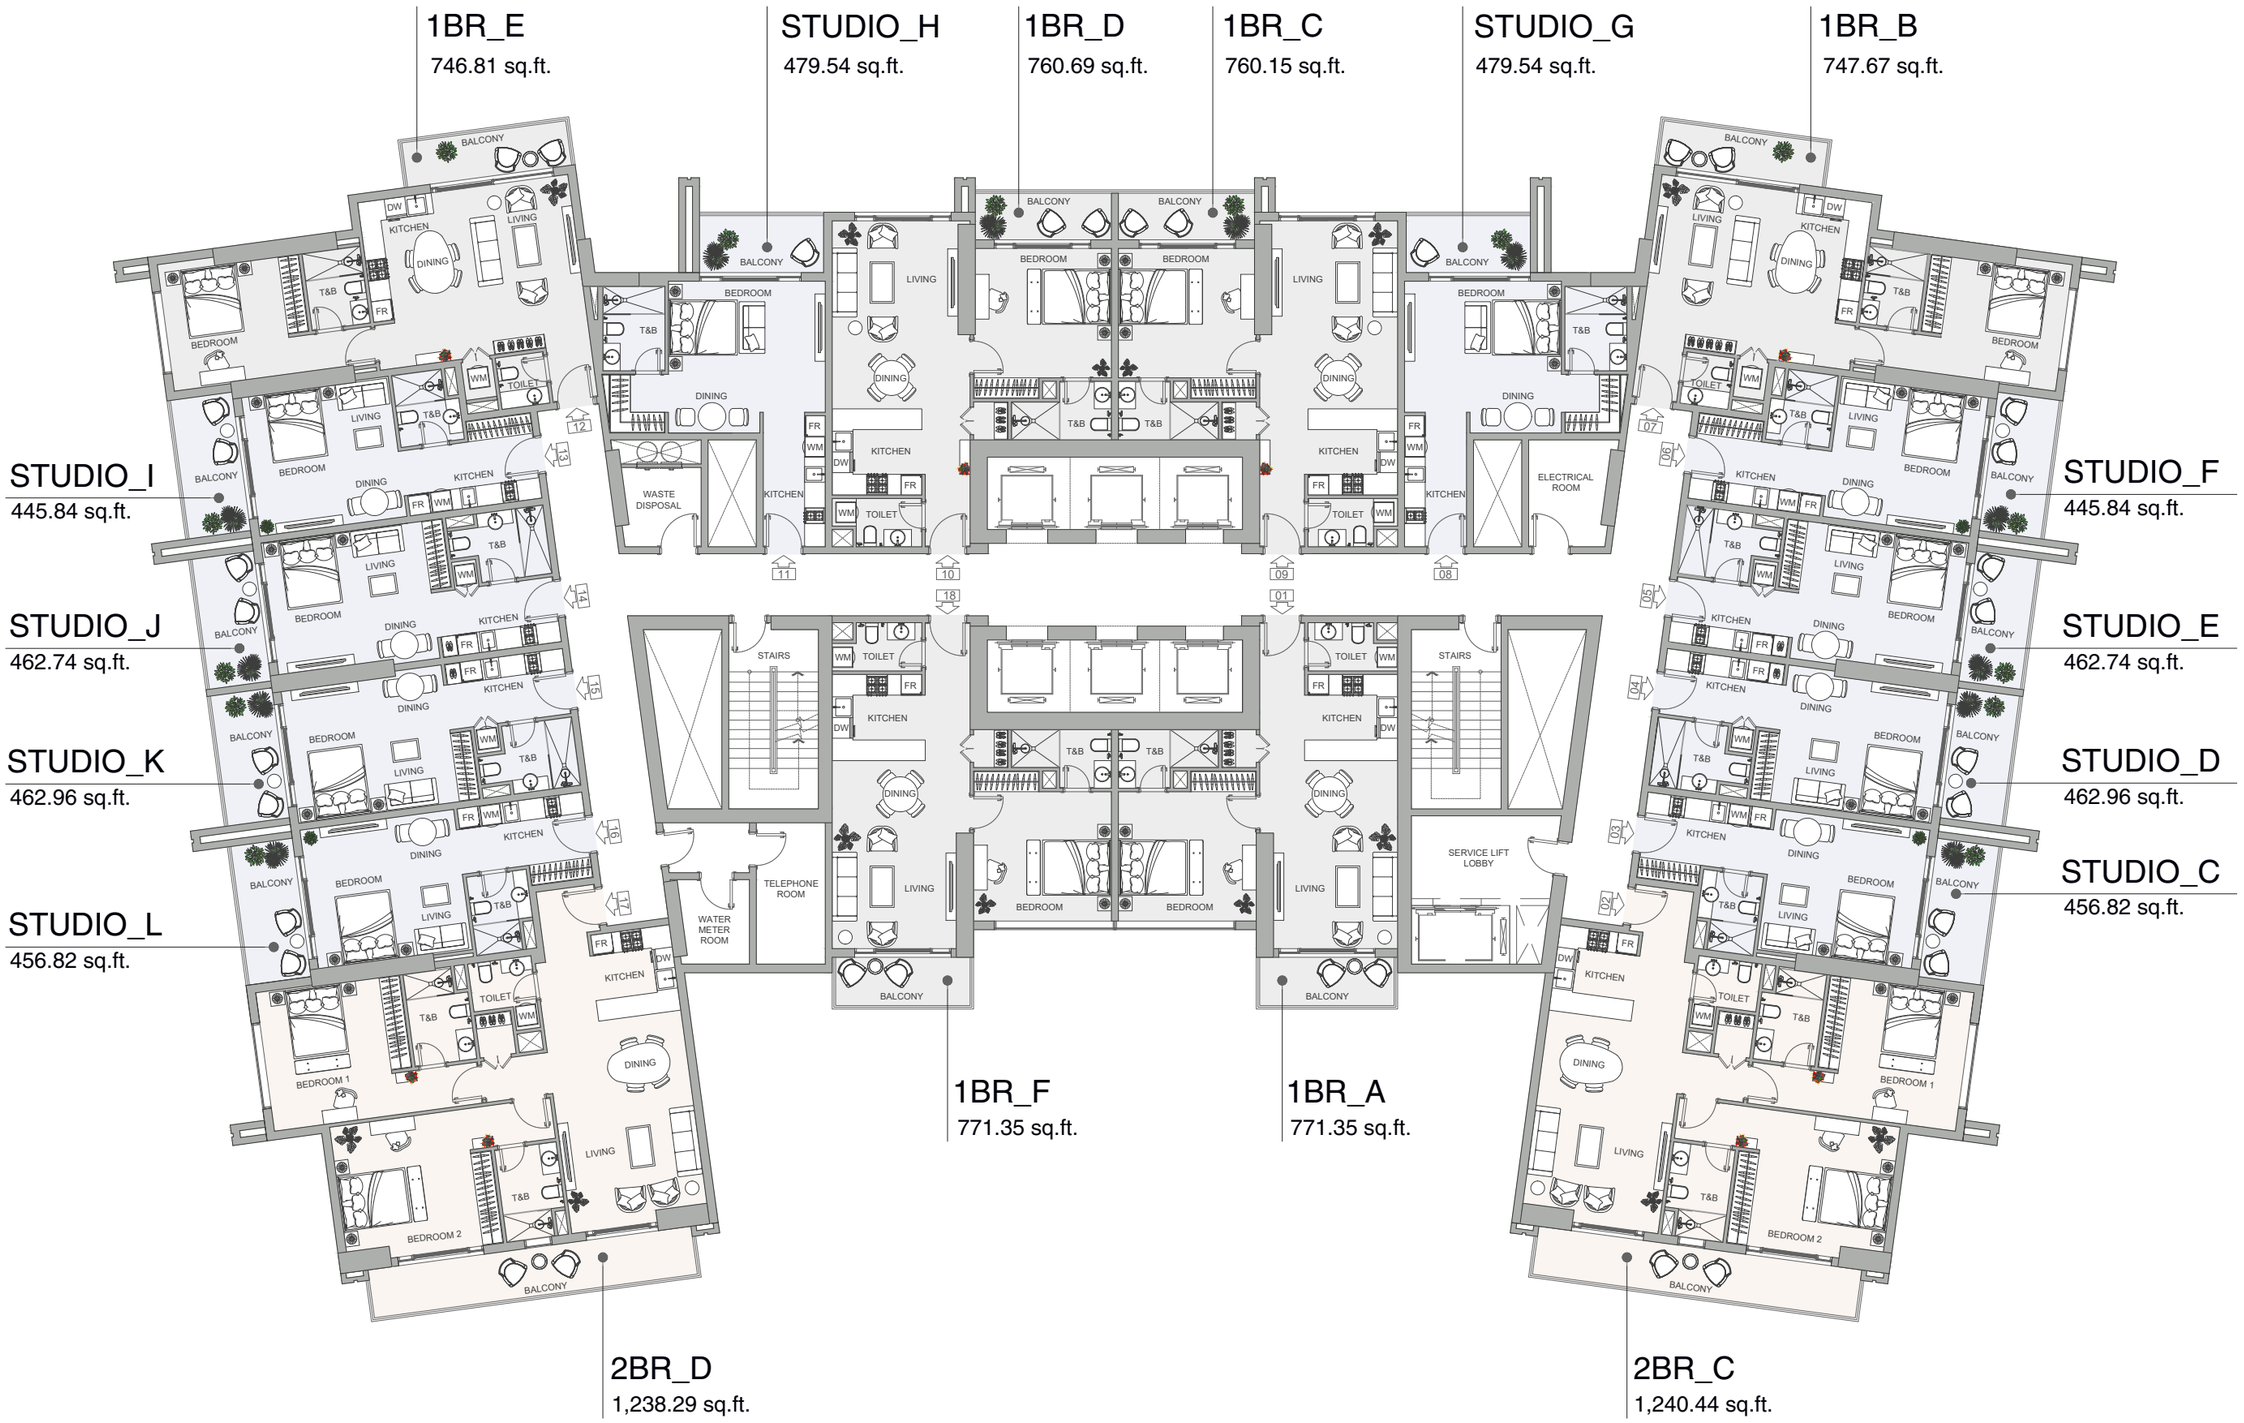
TYPICAL 2ND TO 15TH FLOOR PLAN